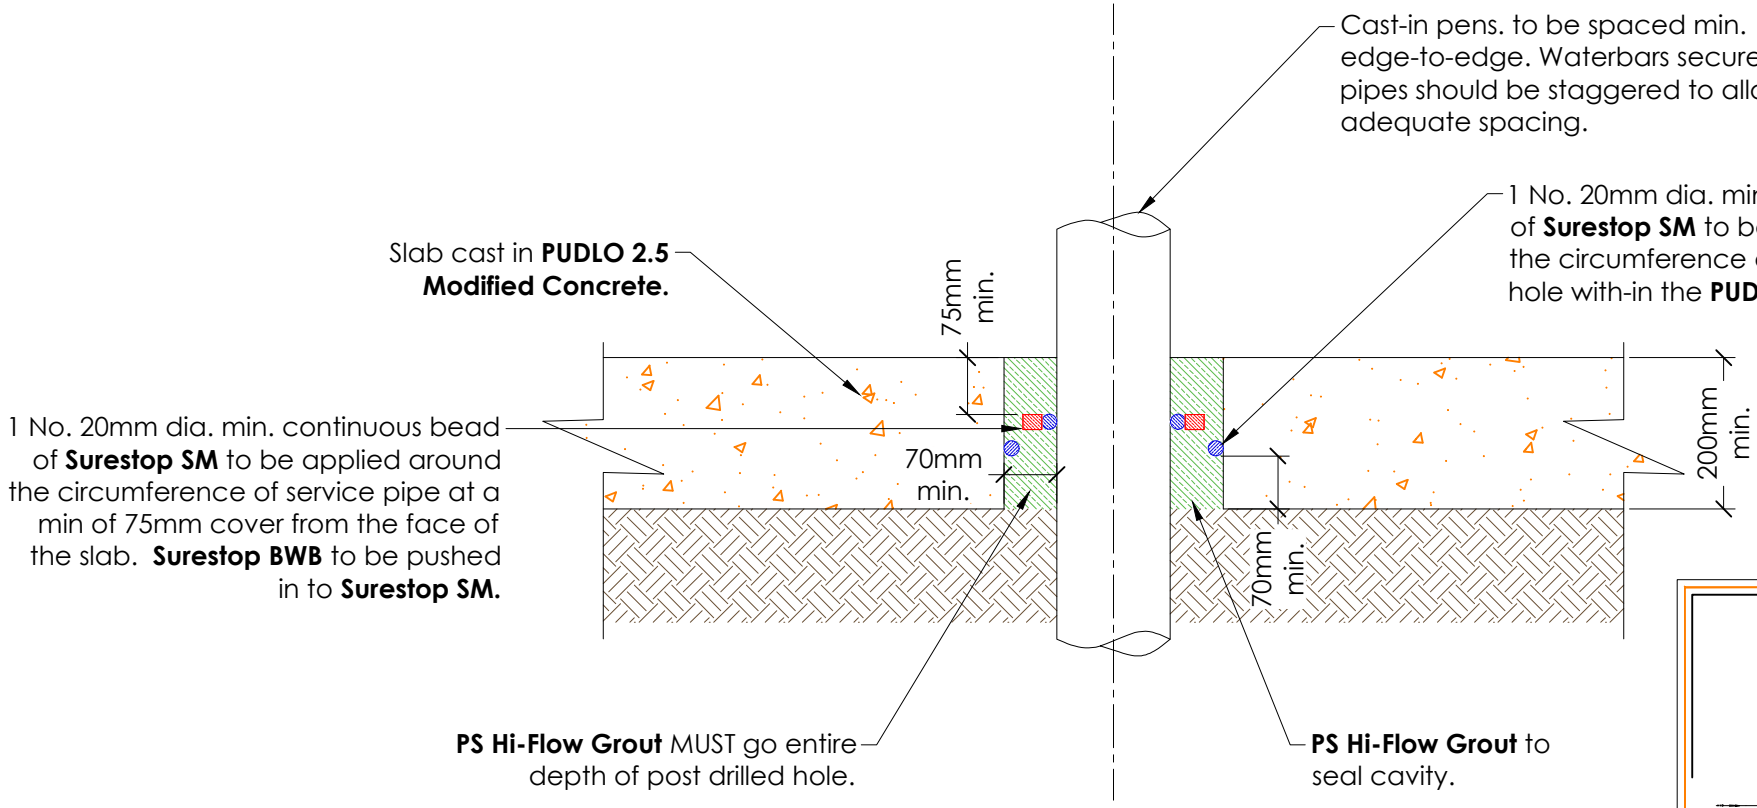

N.B - Post drilled service penetrations are not acceptable in swimming pool construction.

Note :-
Before any drilling works/core areas are removed from **PUDLO 2.5 Modified Concrete** please contact your site support team representative.

Any works being started prior to consulting **PUDLO** may result in the works being excluded from the 30 year warranty.

PUDLO

Part of the DB Group

Revision History

DATE	DESCRIPTION	REV.	DES.	Q.C.
05/10/20	100mm penetration spacing note added.	A	LD	LL
16/12/19	First issue.	-	LD	LL

DB Group (Holdings) Ltd
Wellington Way, Bourn Airfield
Cambridge, CB23 2TQ
Tel: +44 (0)1954 780687 Email: sales@pudlo.com
www.dbgholdings.com/pudlo

DRAWING TITLE: SLAB PENETRATION POST-DRILLED DETAIL	PROJECT: -
STATUS: FOR INFO	SCALE: 1:10 on A4
DRAWING NUMBER: PUDLO-TJD-P2.5-SS-009	REVISION: A / SHEET No.: 1 of 1
CLIENT: -	

COPYRIGHT: Not to be reproduced without written permission

A4

PUDLO/DB Group STD Jan 2019 v1

Note:-

This PUDLO detail is to assist with the installation of its products. The detail shows how PUDLO 2.5 Modified Concrete and how PUDLO ancillaries are to be installed. For site specific details and confirmation on extent of where PUDLO 2.5 Modified Concrete is used i.e. Overlay drawings, must be confirmed by structural engineers/contractor. Individual/Company responsibility for design of the structure must ensure that details shown on PUDLO drawings match the latest construction issue drawings.

The information shown on this detail is given without obligation, or warranty PRIOR to consultation or communication with PUDLO/DB Group Ltd.